
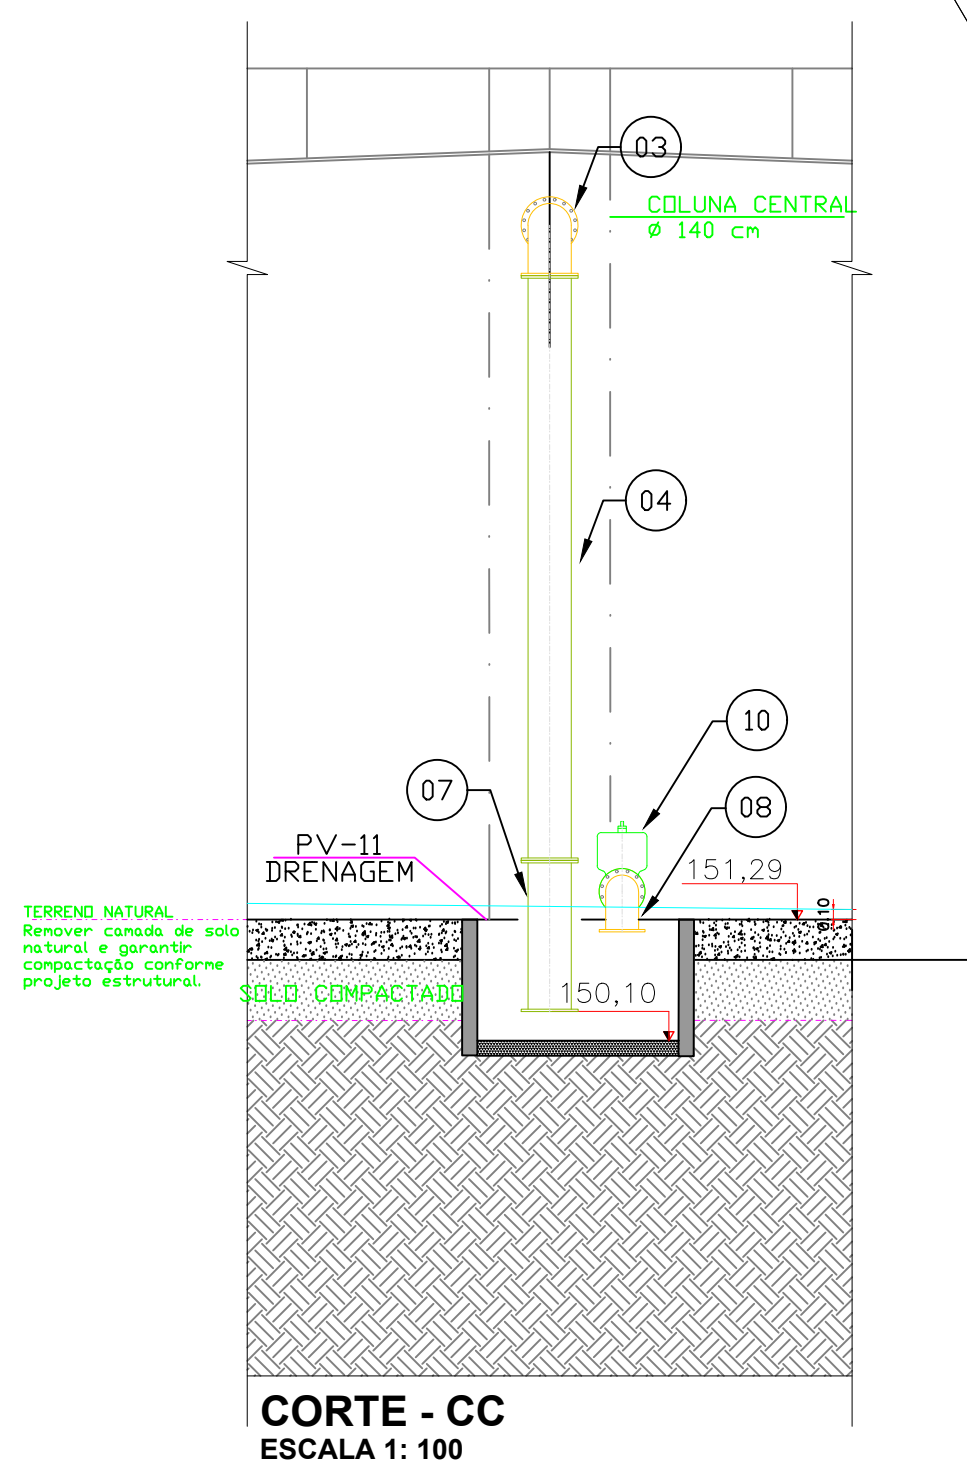
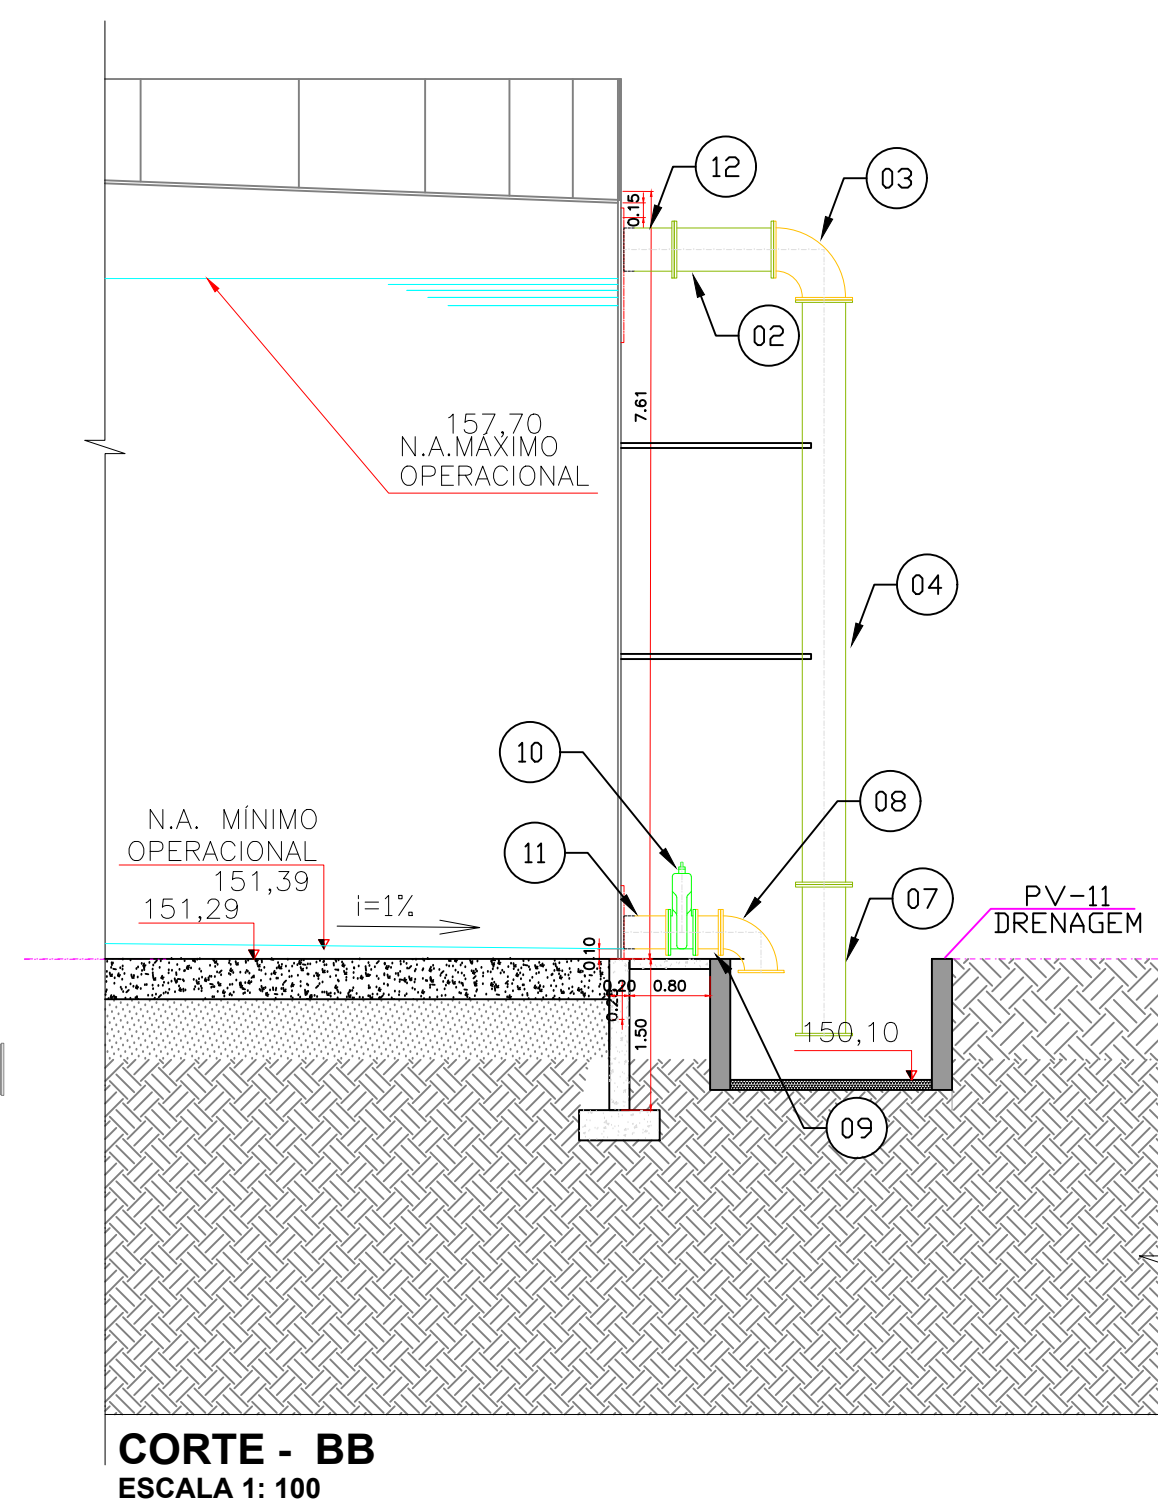


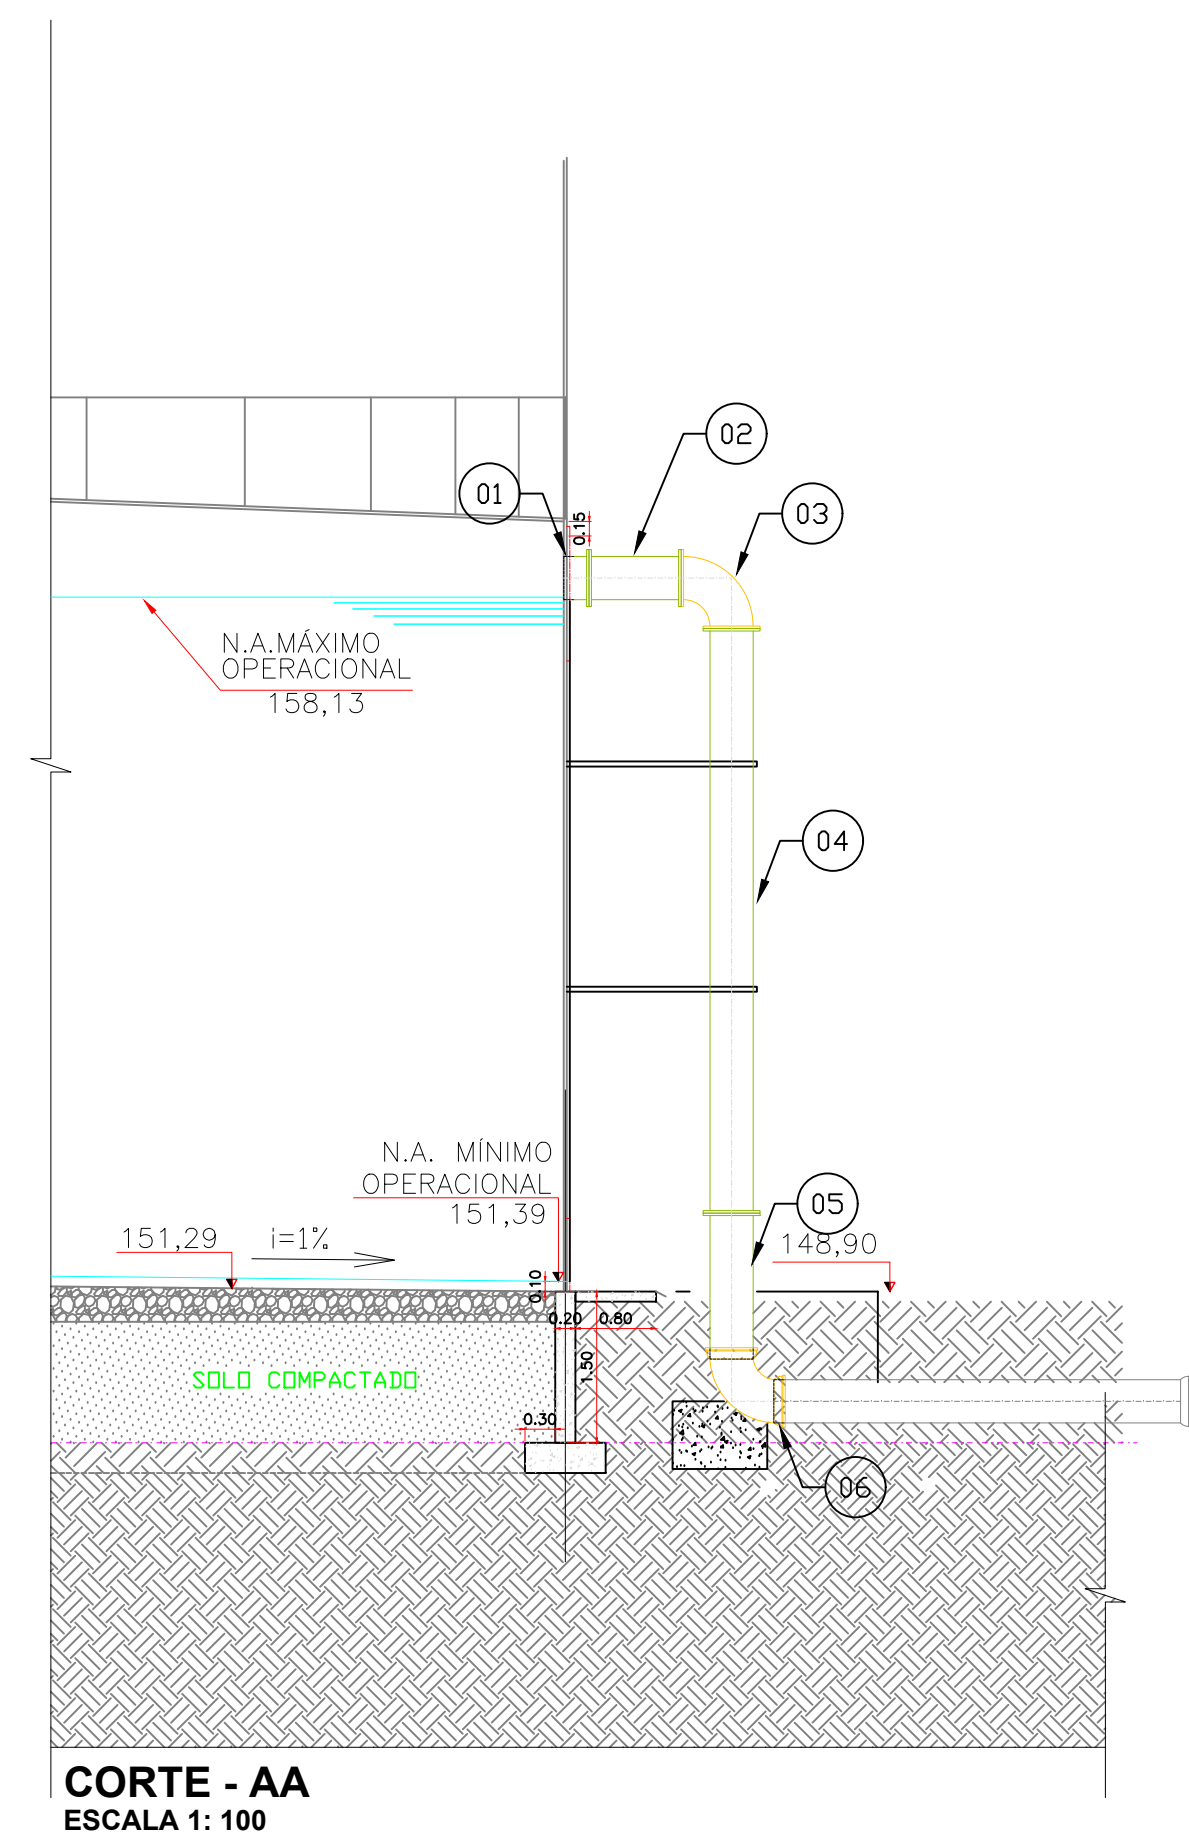

01	ESC 1:75	ETA - RAP PLANTA BAIXA
DATA: 12/08/2021		ESCALA: INDICADA