

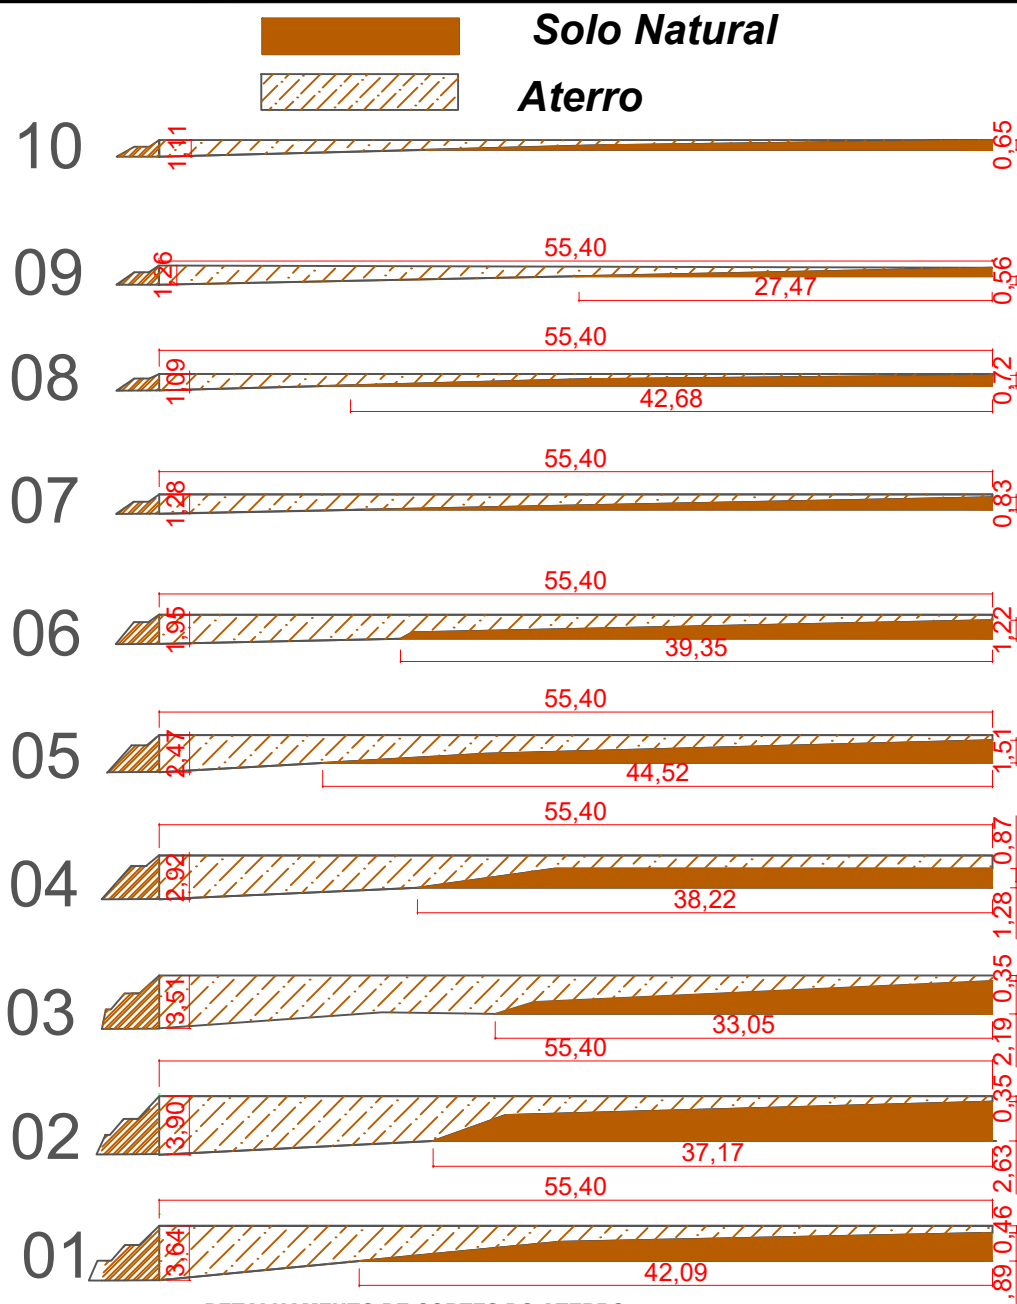


FACES	ATERRO (M²)	TALUDE (M²)
1	84,51	9.3595
2	98,70	9.1401
3	103,13	8.4433
4	82,69	6.4755
5	67,19	4.90
6	59,33	3.4952
7	41,43	1.9964
8	26,176	1.8903
9	35,06	1.9551
10	25,962	1.6342


QUADRO DE ÁREAS ATERRO E TALUDE
Esc: SEM

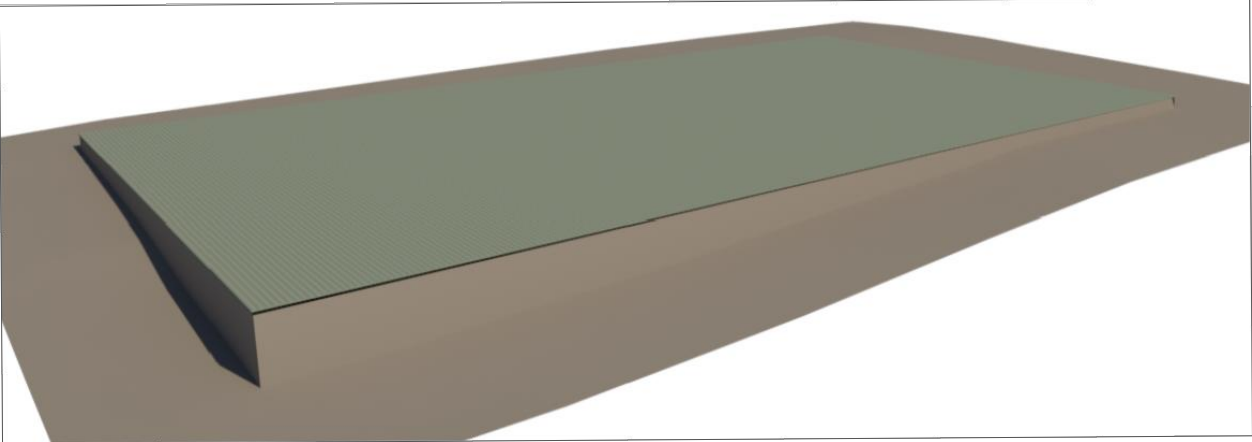


DETALHAMENTO DE CORTES DO ATERRO
Esc: 1/250

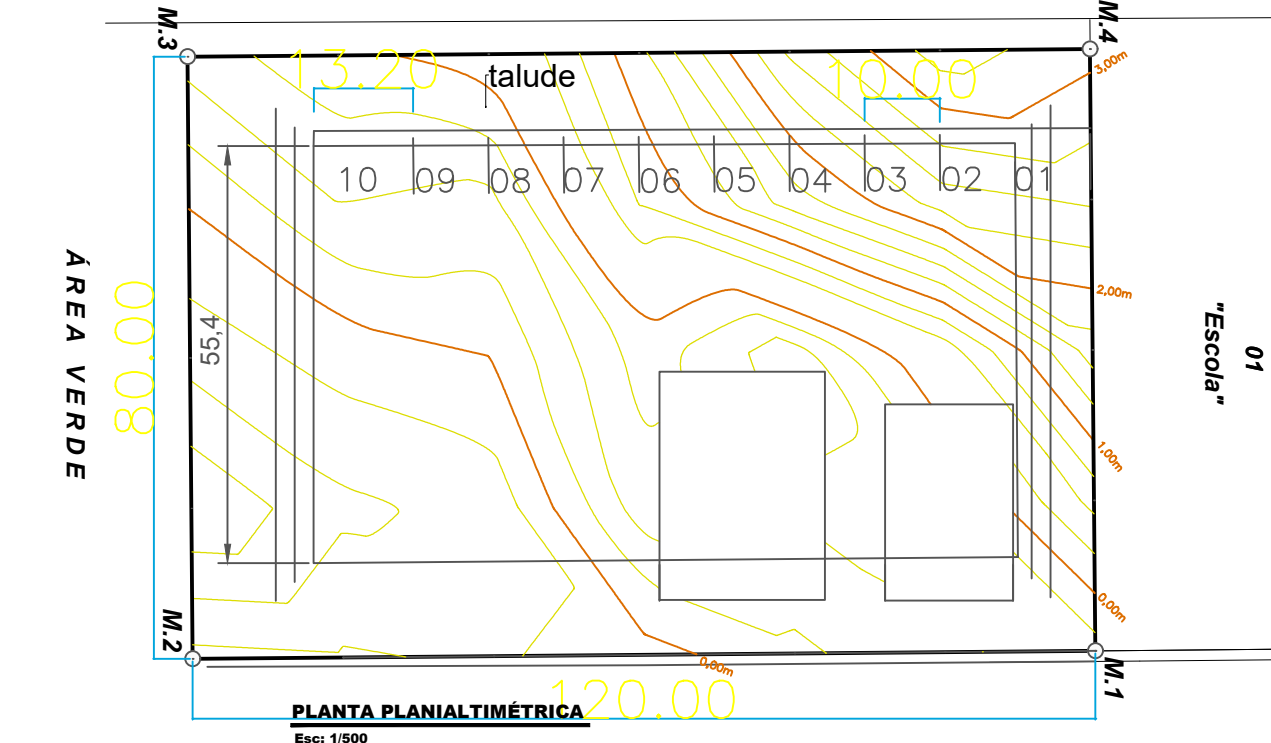

VISTA 3D DO ATERRO
Esc: SEM

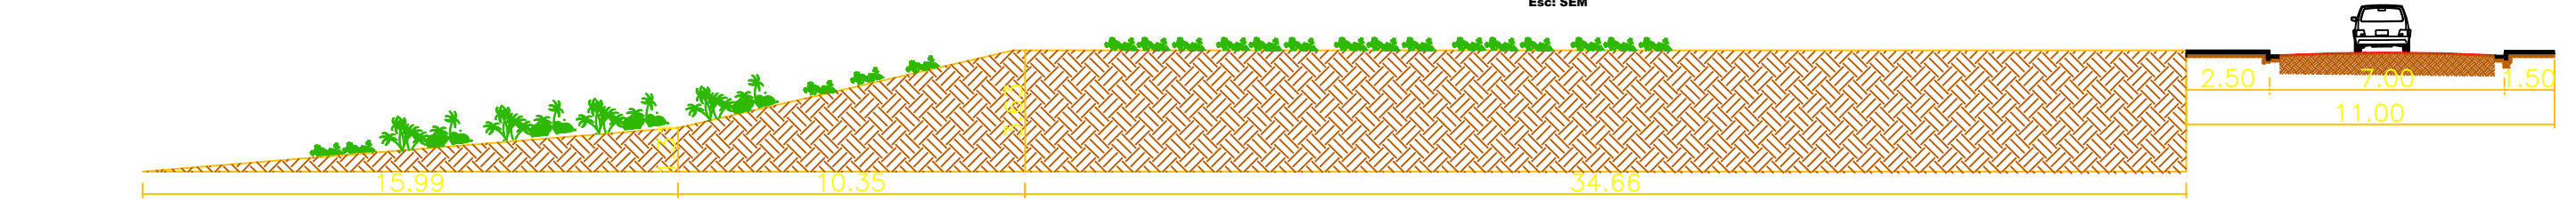

VISTA DO TERRENO NATURAL
Esc: 1:100

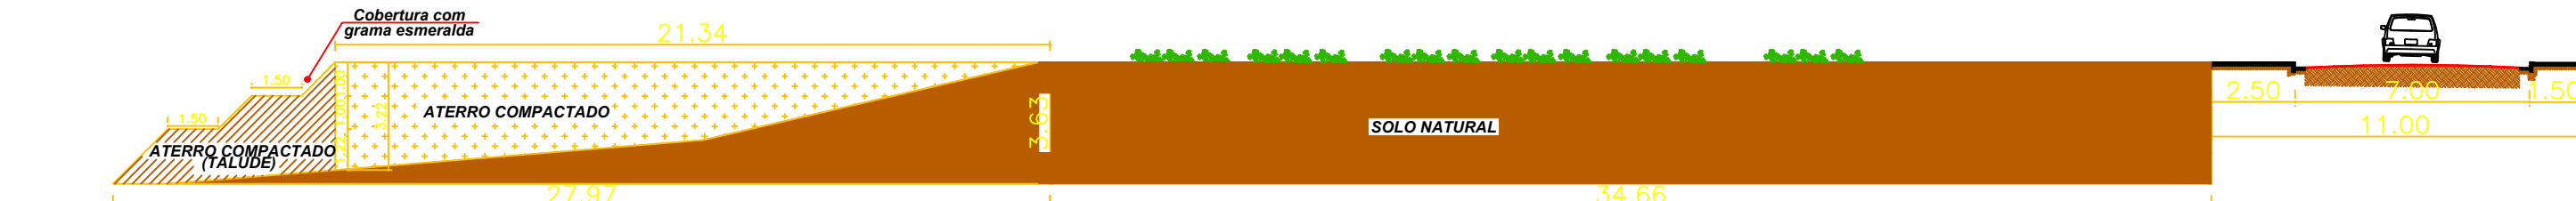

VISTA DO TERRENO COMPACTADO
Esc: 1:100