



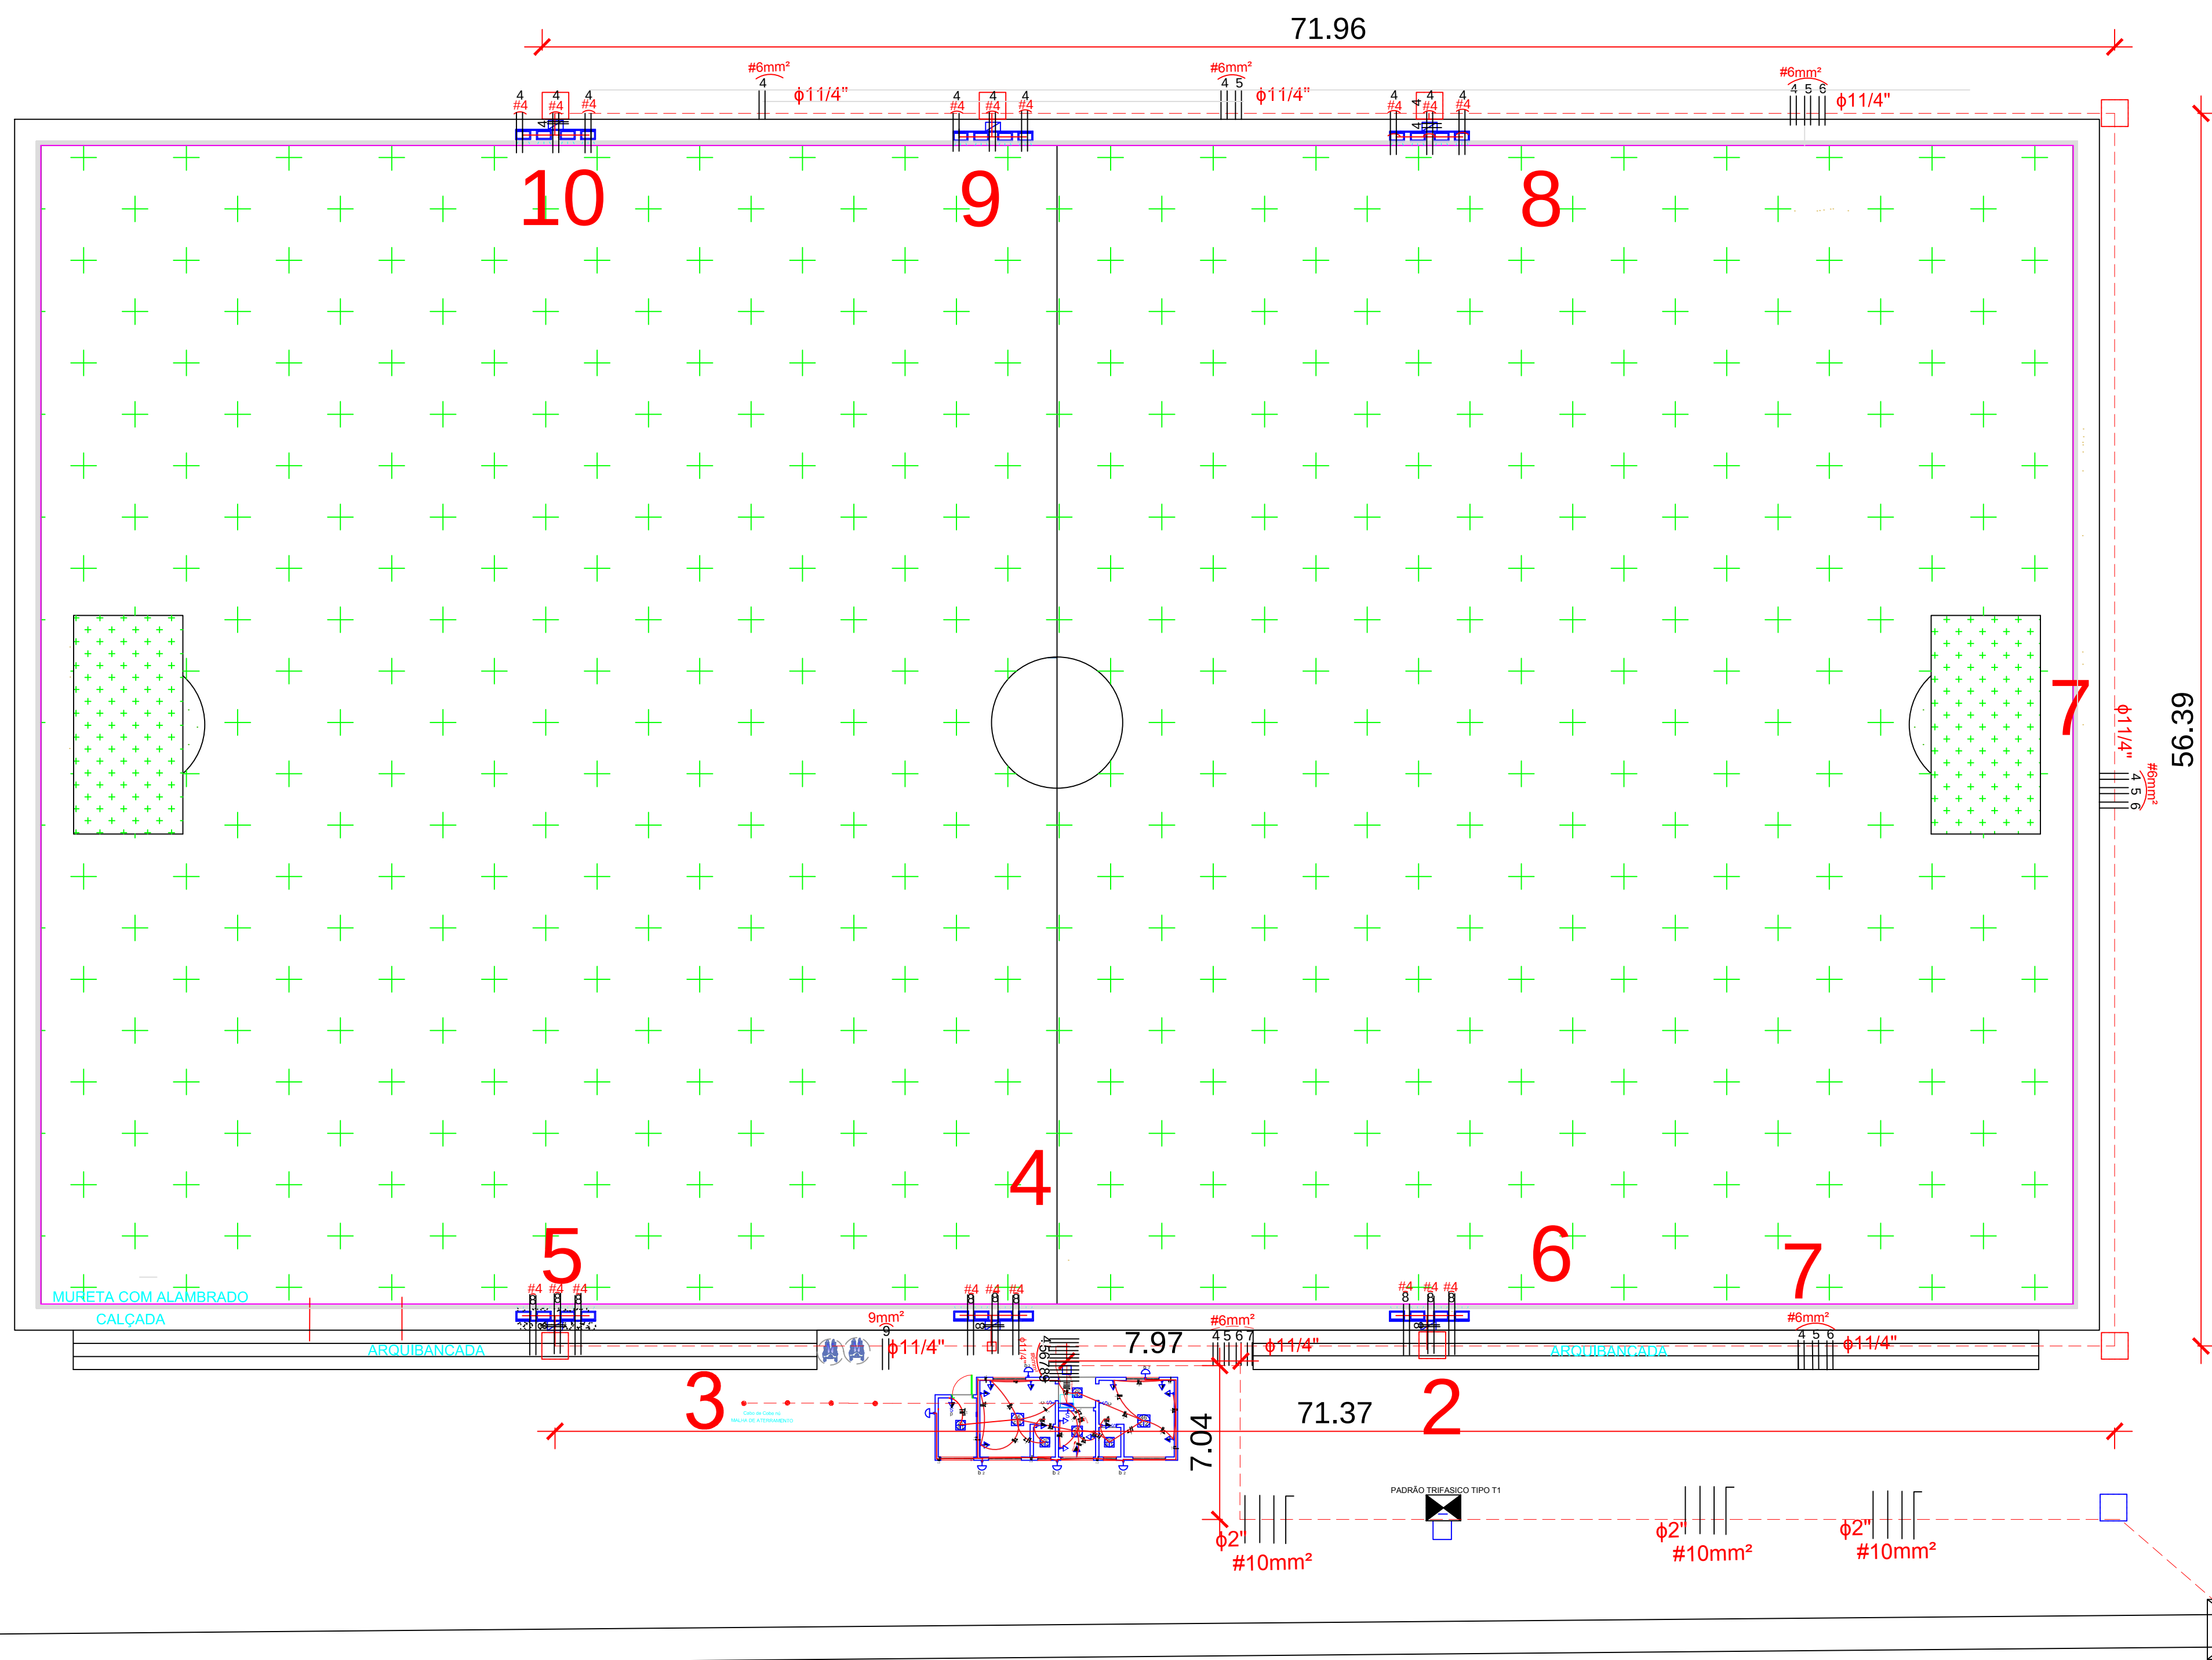

### QD GERAL (12312W)

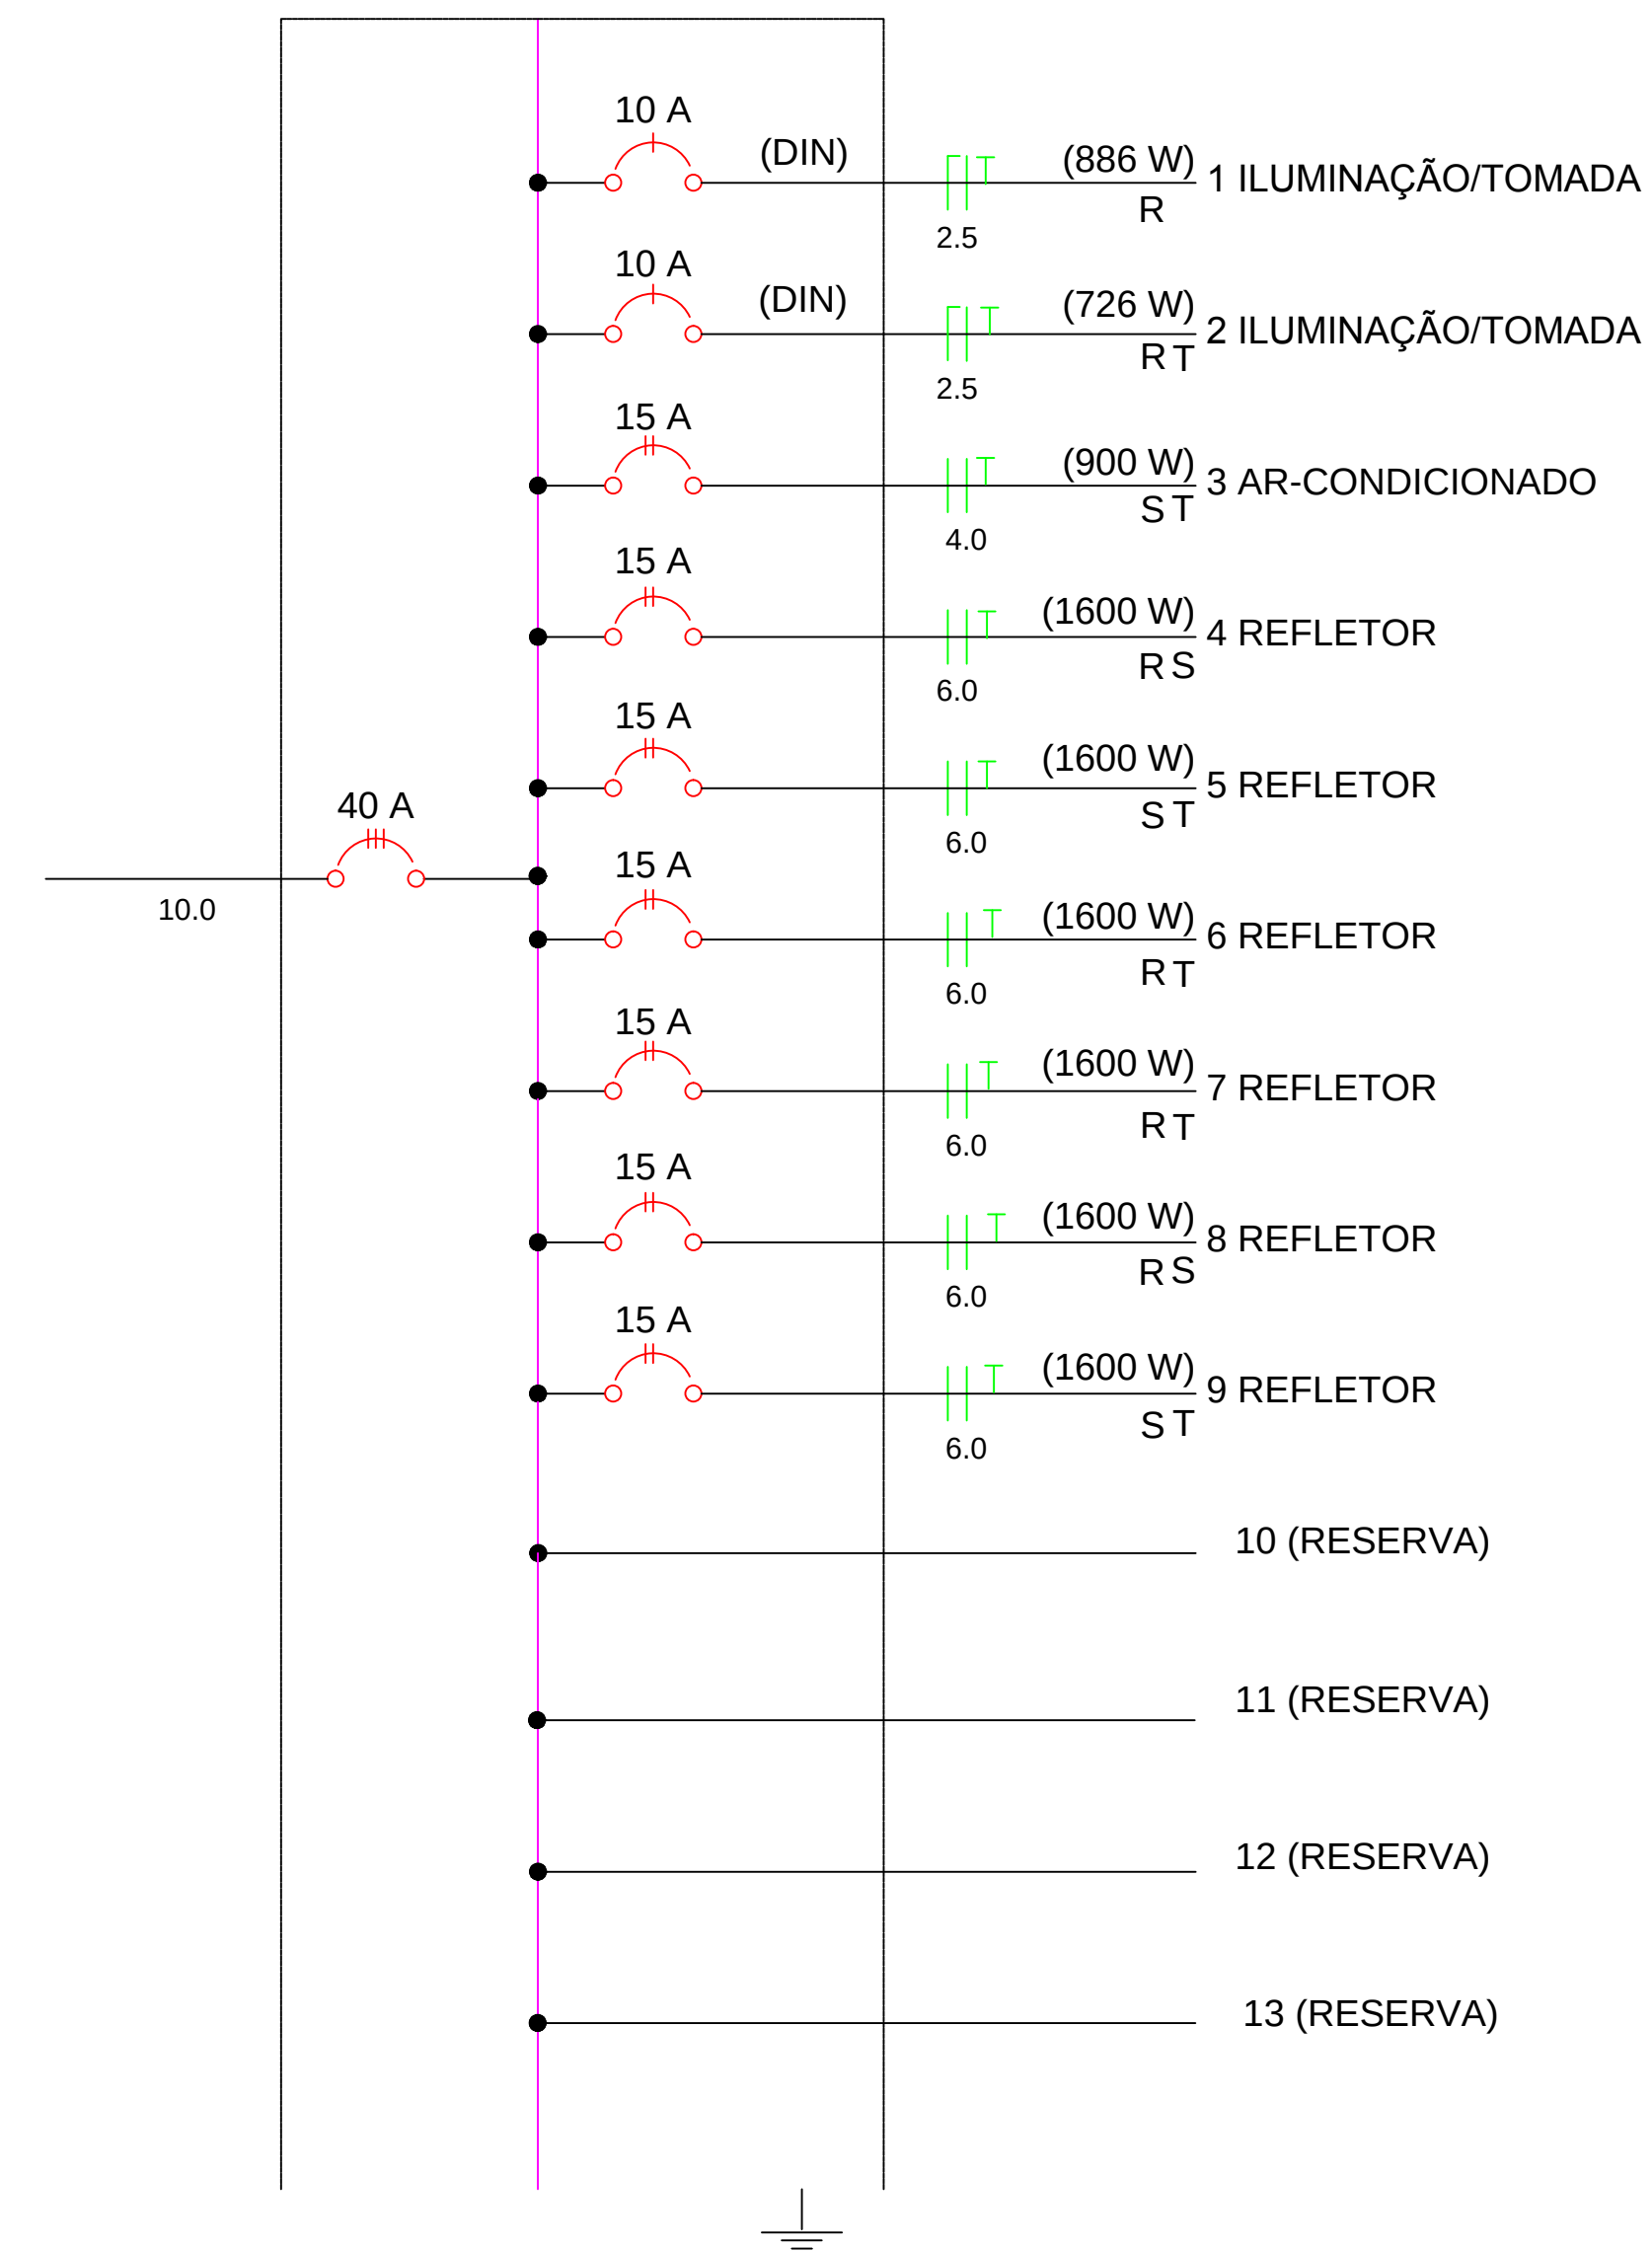

# RUA 11

